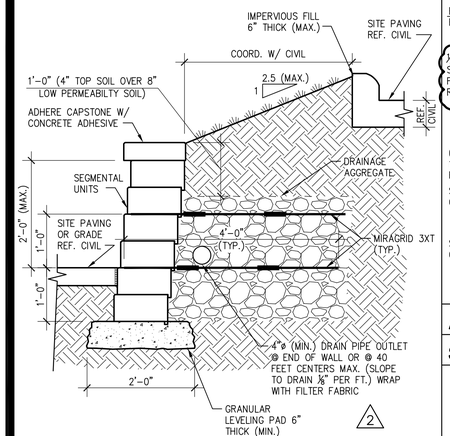

SEGMENTAL RETAINING WALL 20

SCALE: ¾"=1'-0" S-201

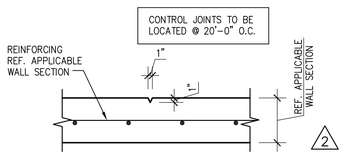

CONTROL JOINT 19

SCALE: ¾"=1'-0" S-201

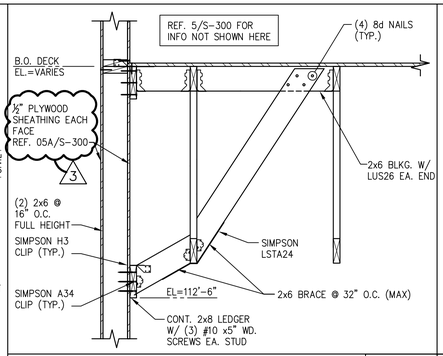

ALTERNATE STOREFRONT BRACE 16

SECTION

SCALE: ¾"=1'-0" S-201

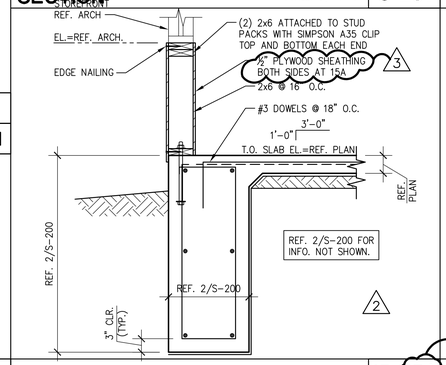

SECTION 15, 15A

SCALE: ¾"=1'-0" S-201

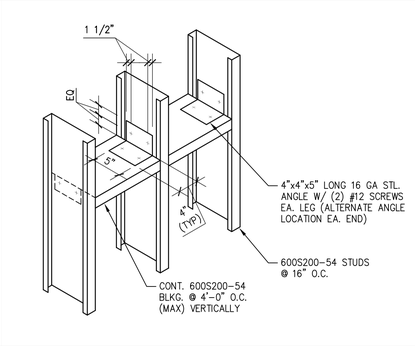

TYPICAL METAL STUD VERTICAL BLOCKING 12

SCALE: ¾"=1'-0" S-201

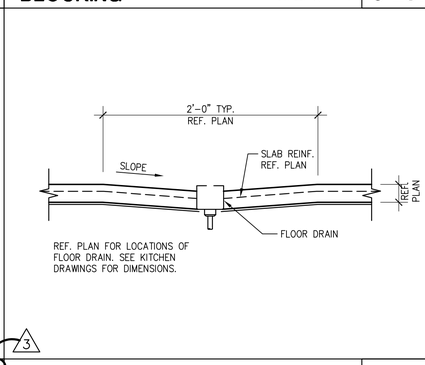

TYPICAL FLOOR DRAIN 11

SCALE: N.T.S. S-201

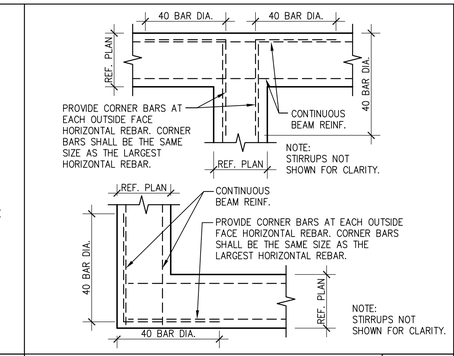

TYPICAL CORNER BAR 8

SCALE: N.T.S. S-201

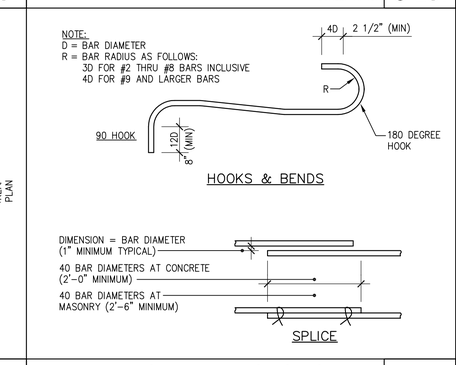

TYPICAL REINFORCING BAR 7

SCALE: N.T.S. S-201

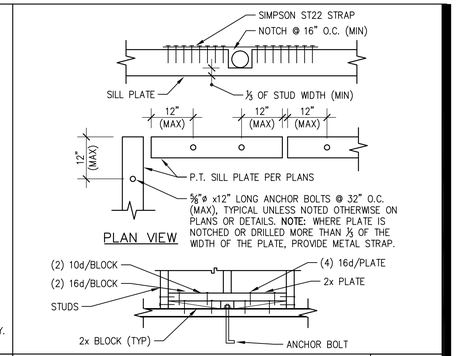

TYPICAL SILL PLATE BOLTS 4

SCALE: N.T.S. S-201

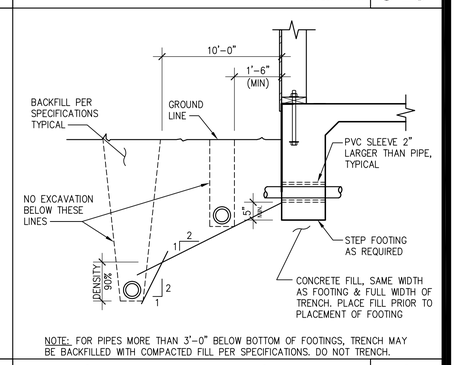

TYPICAL PIPE & TRENCH DETAIL 3

SCALE: N.T.S. S-201

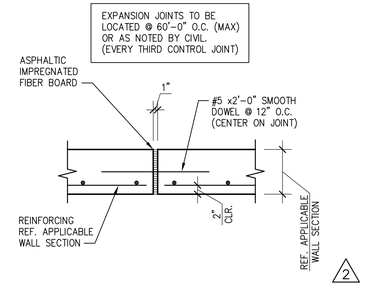

EXPANSION JOINT 18

SCALE: ¾"=1'-0" S-201

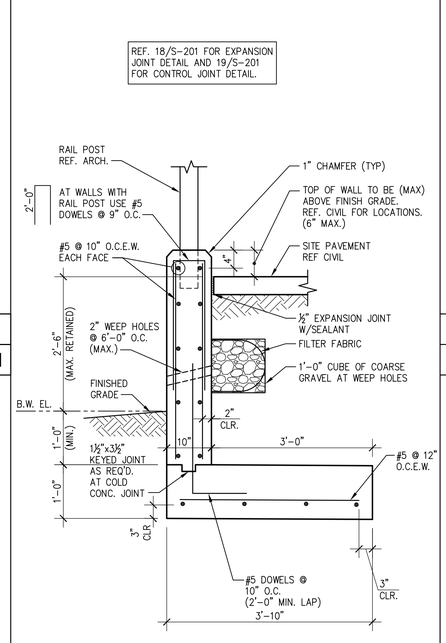

DRIVE THRU RETAINING WALL 13

SCALE: N.T.S. S-201

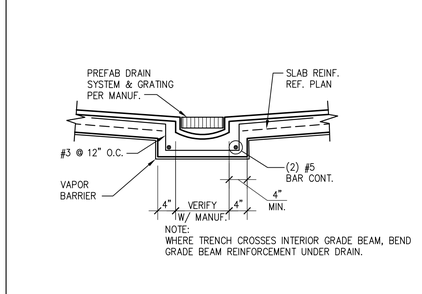

TYPICAL TRENCH DRAIN 10

SCALE: ¾"=1'-0" S-201

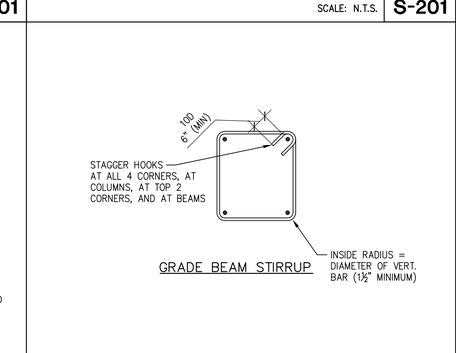

TYPICAL TIES & STIRRUPS 6

SCALE: N.T.S. S-201

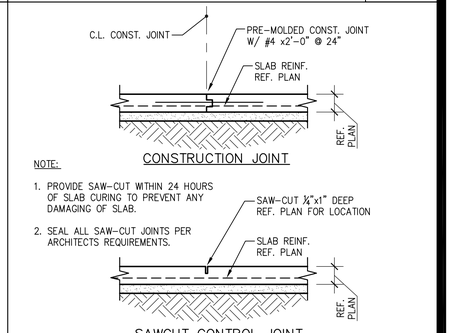

TYPICAL JOINT DETAIL 2

SCALE: ¾"=1'-0" S-201

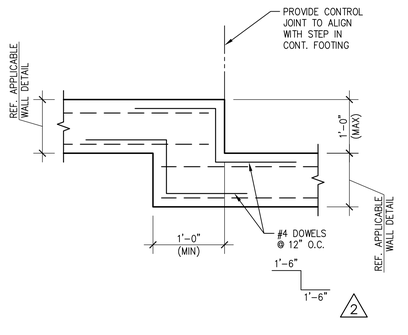

FOOTING STEP 17

SCALE: ¾"=1'-0" S-201

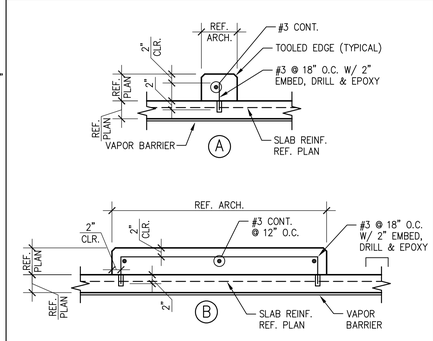

TYPICAL CURB 9

SCALE: ¾"=1'-0" S-201

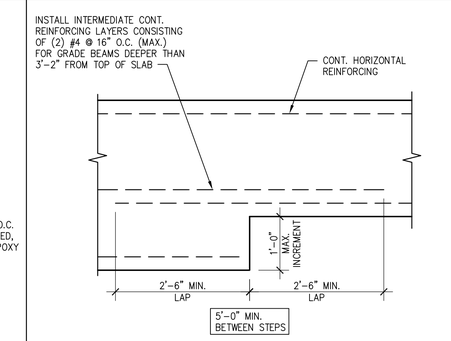

TYPICAL STEP FOOTING 5

SCALE: N.T.S. S-201

THIS DOCUMENT IS RELEASED FOR THE PURPOSE OF COORD., UNDER THE AUTHORITY OF RONALD A. ROBERTS, P.E. 0402023614, ON FEBRUARY 2. 2022 IT IS NOT TO BE USED FOR PERMIT, BID OR CONSTRUCTION.

ISSUE FOR PERMIT 01-29-21

PANDA EXPRESS, INC.
1683 Walnut Grove Ave.
Rosemead, California
91770
Telephone: 626.799.9898
Facsimile: 626.372.8288

All ideas, designs, arrangement and plans indicated or represented by this drawing are the property of Panda Express Inc. and were created for use on this specific project. None of these ideas, designs, arrangements or plans may be used by or disclosed to any person, firm, or corporation without the written permission of Panda Express Inc.

REVISIONS:

2	SOLUTION F.2	09-30-21
1	OWNER REVISIONS	01-27-22

ISSUE DATE:

ISSUE FOR PERMIT	01-29-21
ISSUE FOR BID	04-30-21
ISSUE FOR BID (DT)	02-04-22

DRAWN BY: AE

PANDA PROJECT #: D8164
PANDA STORE #: -
ARCH PROJECT #: 261-321

idGROUP

Ronald A. Roberts Associates, Inc.
Consulting Engineers
2948 N. Stemmons Freeway
Dallas, Texas 75247-6103
Phone: (214) 637-6299
www.rara.net

PANDA EXPRESS
TRUE WARM & WELCOME
JEFFERSON AVE. & MORRIS DR.
NEWPORT NEWS,VA 23605

S-201
TYPICAL FOUNDATION DETAILS

TRUE WARM & WELCOME 2300 R4

ISSUE FOR PERMIT 01-29-21

X:\PROJECTS\PROJECTS_OLD\2019 Panda Express Newport News VA\2301\05-S201_Typical Foundation Details.dwg, S201, 2/2/2022 11:18:06 PM, lwolaczkowski, Bluebeam PDF, ARCH_D_(24.00_x_36.00_Inches), 1:1