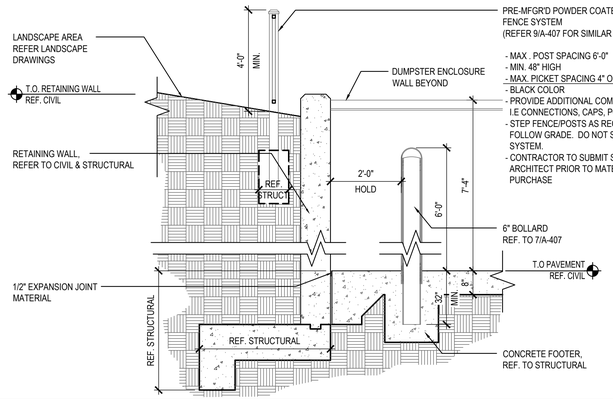

DUMPSTER WALL/RETAINING WALL SECTION 11

Scale= 1/2" = 1'-0" A-407

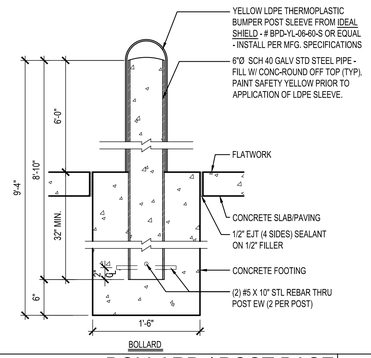

BOLLARD

BOLLARD / POST BASE 7

Scale= 1" = 1'-0" A-407

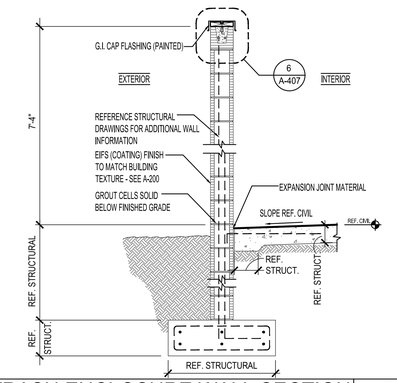

TRASH ENCLOSURE WALL SECTION 4

Scale= 1/2" = 1'-0" A-407

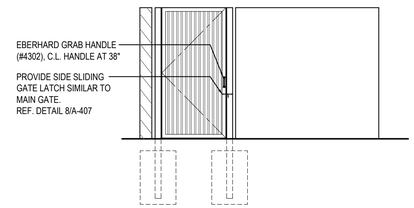

SIDE ELEVATION

SIDE ELEVATION 3

Scale= 1/4" = 1'-0" A-407

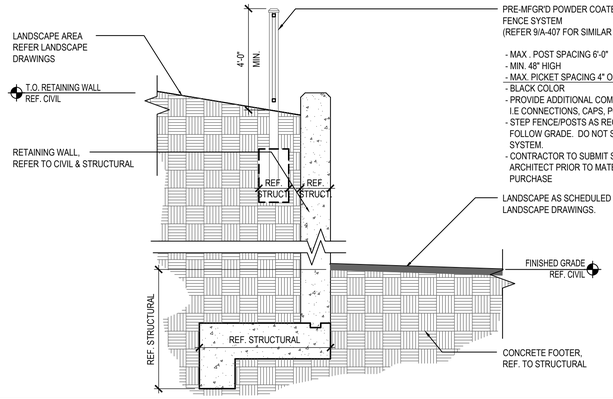

RETAINING WALL SECTION 10

Scale= 1/2" = 1'-0" A-407

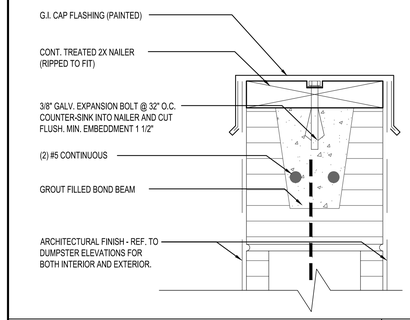

DUMPSTER CAP DETAIL 6

Scale= 3" = 1'-0" A-407

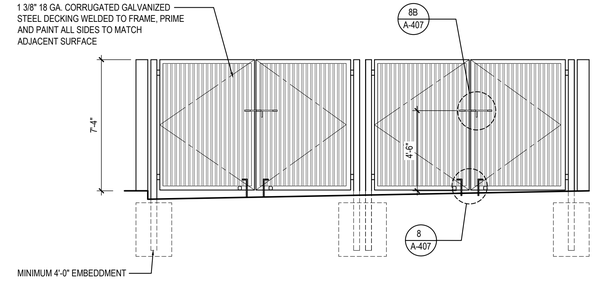

FRONT ELEVATION

FRONT ELEVATION 02

Scale= 1/4" = 1'-0" A-407

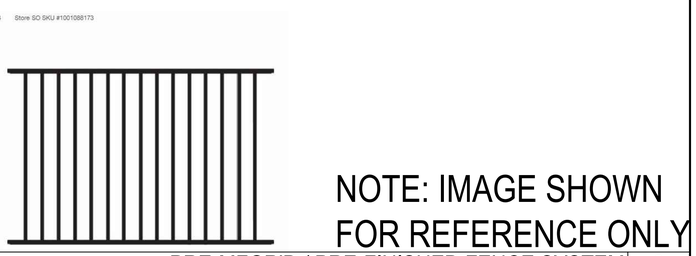

NOTE: IMAGE SHOWN FOR REFERENCE ONLY

PRE-MFGR'D / PRE-FINISHED FENCE SYSTEM 9

No Scale A-407

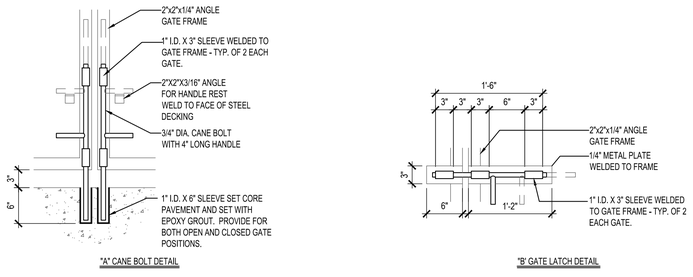

"A" CANE BOLT DETAIL

"B" GATE LATCH DETAIL

DUMPSTER GATE LATCH DETAILS 8

Scale= NTS A-407

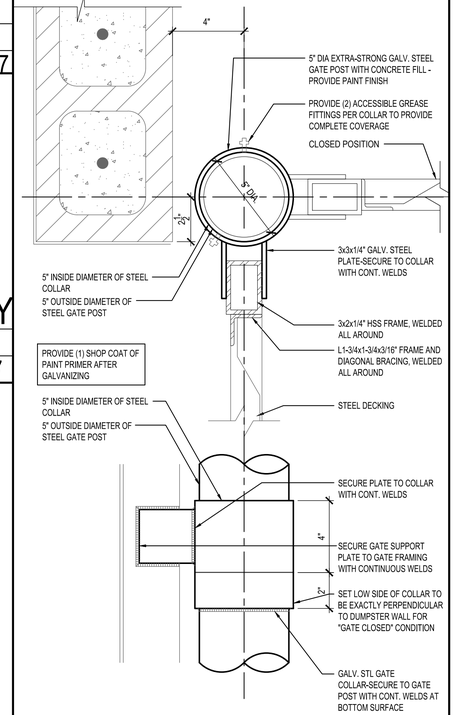

HINGE DETAIL 5

Scale= 3" = 1'-0" A-407

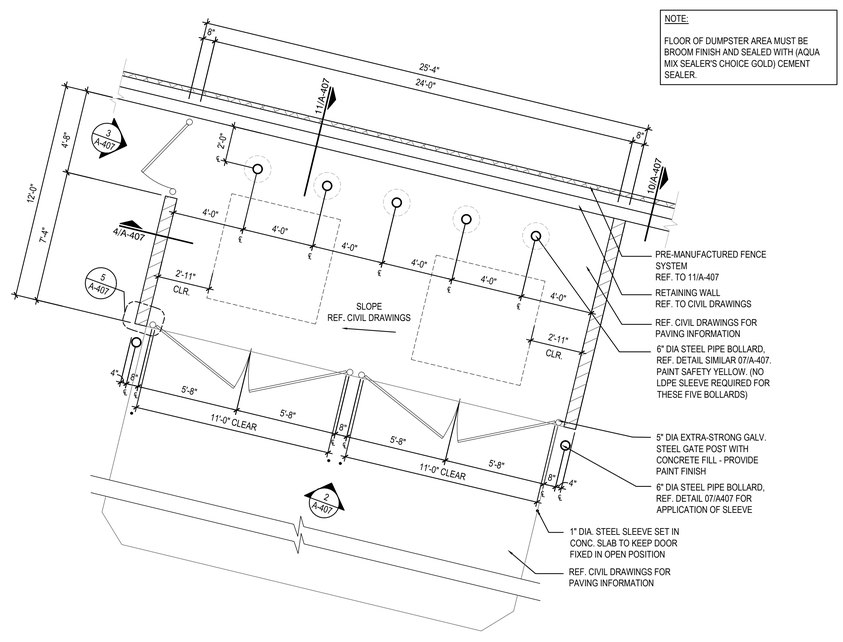

TRASH ENCLOSURE 1

Scale= 1/4" = 1'-0" A-407

[redacted]

Developments, LLC

1683 Walnut Grove Ave.
Rosemead, CA 91770
P: 626.372.8122

[redacted]

All ideas, designs, arrangement and plans indicated or represented by this drawing are the property of CFT Inc. and were created for use on this specific project. None of these ideas, designs, arrangements or plans may be used by or disclosed to any person, firm, or corporation without the written permission of CFT Inc.

[redacted]

REVISIONS:

[redacted]

ISSUE DATE:

	3RD PARTY REVIEW	10-29-19
	PERMIT	01-17-20

[redacted]

DRAWN BY: AE

[redacted]

CFT PROJECT #: DE0066
CFT STORE #: -
ARCH PROJECT #: 261-233

[redacted]

idGROUP
2641 IRVING BLVD.
DALLAS, TEXAS 75207
TEL: 214-638-6800

[redacted]

CARRY D. MCLAIN
REGISTERED ARCHITECT
NO. 106100
STATE OF TENNESSEE
01-17-20

[redacted]

CFT DEVELOPMENT

5300 HICKORY HOLLOW DRIVE
ANTIOCH, TN 37013

[redacted]

A-407

TRASH ENCLOSURE
DETAILS

[redacted]

CFT DEVELOPMENT