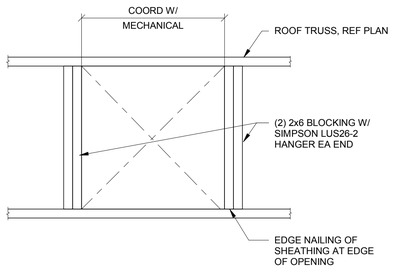

1 EF SUPPORT AND ROOF OPENING DETAIL

1" = 1'-0"

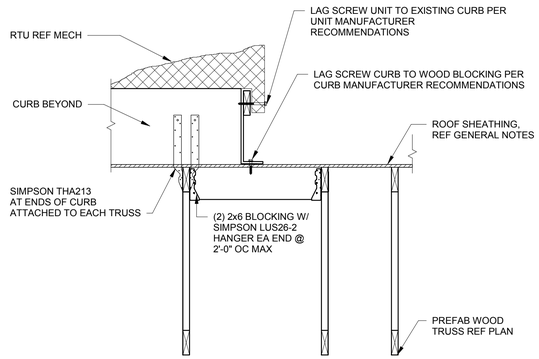

2 TYPICAL MECHANICAL CURB

3/4" = 1'-0"

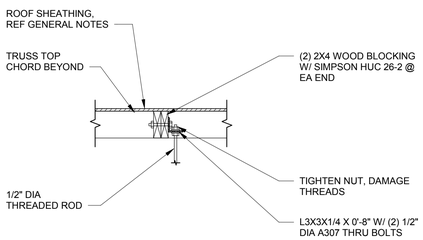

4 HOOD SUPPORT DETAIL

3/4" = 1'-0"

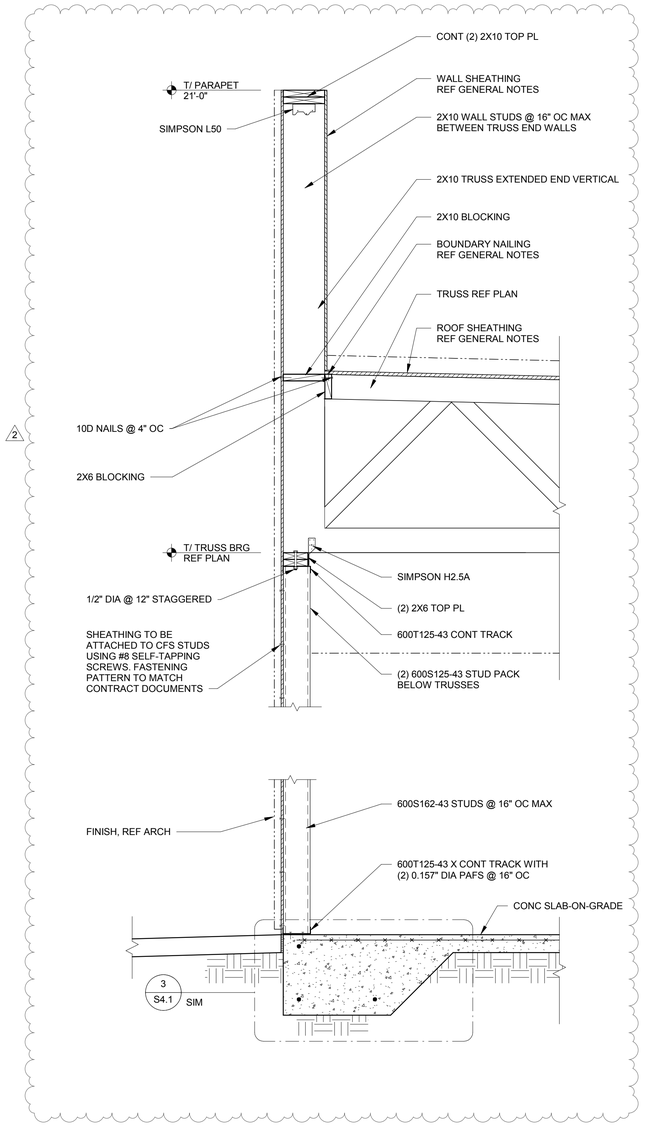

5 SECTION

3/4" = 1'-0"

BRITT, PETERS AND ASSOCIATES INC
consulting engineers
999 Waterside Drive
Suite 2202
Norfolk, VA 23510
(757) 965-5710
www.brittpeters.com
BPA Project # 211053
NC COA - 1088

LMHT Project No. 21318

THIS DRAWING IS THE PROPERTY OF BRITT, PETERS AND ASSOCIATES, INC. AND MAY NOT BE REPRODUCED OR USED WITHOUT THEIR WRITTEN PERMISSION.

LMHT national restaurant designers
ARCHITECTS & ENGINEERS
3005 Carrington Mill Blvd Ste. 150 Morrsville, NC 27560
ph: 919 544 7251 fax: 919 544 9399
A Division of LMHT Associates

NORTH CAROLINA PROFESSIONAL SEAL 030467 ENGINEER DENNIS R. ALTMAN 06/28/2022

PROJECT: HIGHWAY 55
3.0 PROTOTYPE
1424 CURTIS BRIDGE ROAD
WILKESBORO, NC 28697

DRAWING: TYPICAL DETAILS

Revisions

REVISION DATE		
2	06/24/22	EQUIP. UPDATE

PROJECT DATE
12/08/2021

Drawn by AS

Checked by SDH

Sheet No.
S4.3